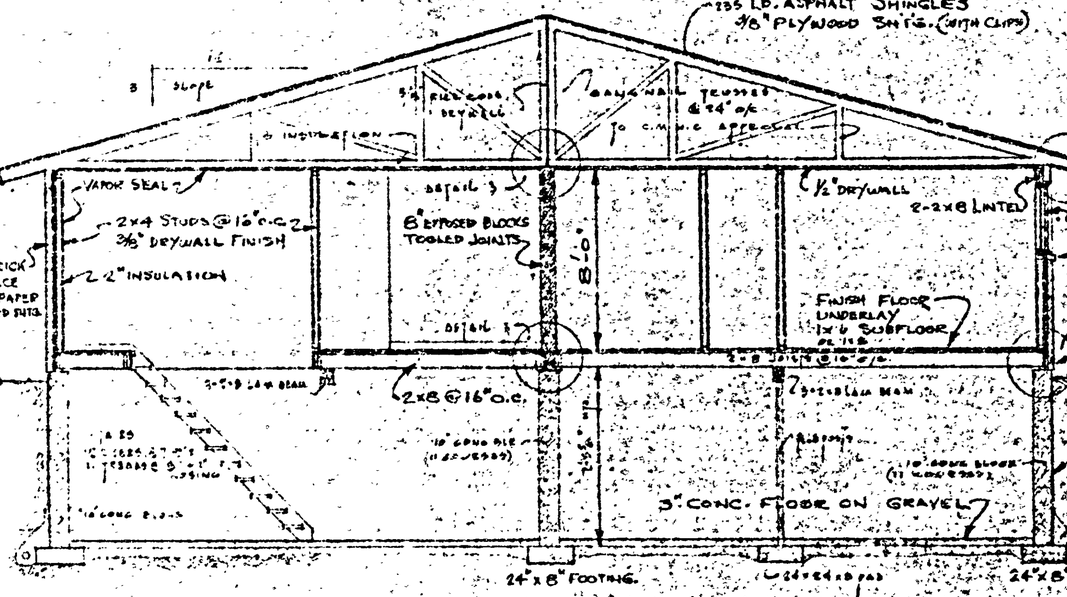

TYPICAL CROSS SECTION THRU 3 BEDROOM SEMI-DETACHED BUNGALOW SCALE 1/4" = 1'-0"

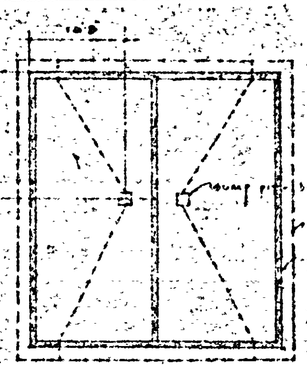

PLAN OF WEEPING TILE
SCALE 1/16" = 1'-0"

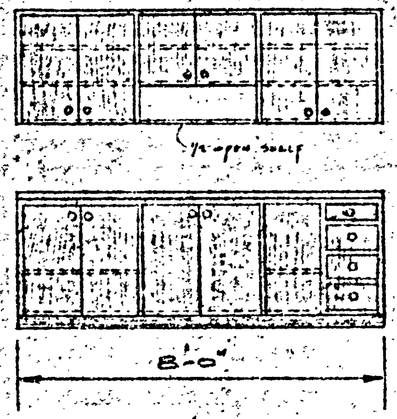

— KITCHEN CABINET DETAIL —
SCALE - 1/2" = 1'-0"

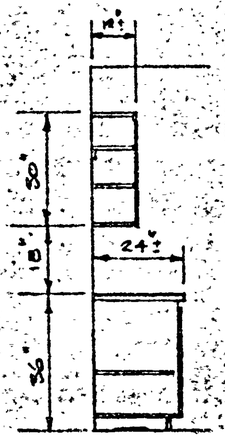

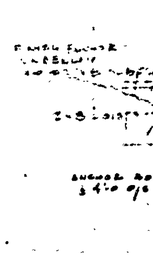

DETAIL 1
SCALE 1" = 1'-0"

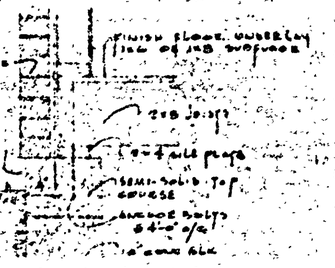

DETAIL 2
SCALE 1" = 1'-0"

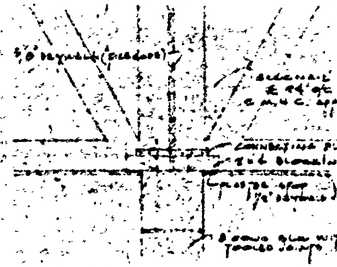

DETAIL 3
SCALE 1" = 1'-0"

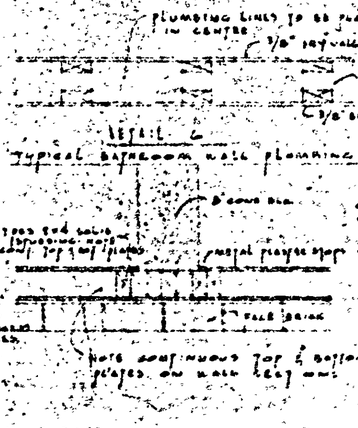
plumbing lines to be placed in centre
3/8" drywall
2x6 top & bottom plates
1/2" drywall
DETAIL 6
Typical bathroom wall plumbing partition
8" conc. blk
2x6 sole plate
metal plates
note: use nails top & bottom plates on both sides

DETAIL 5
SCALE 1" = 1'-0"

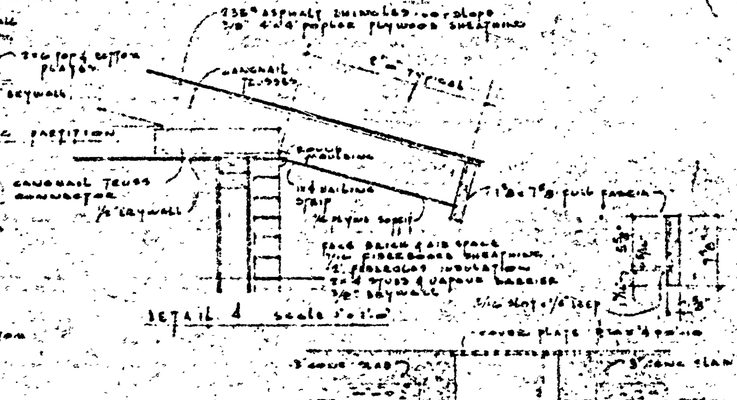

8-4-08
SHEET NO 3 of 4

M3665-A05